LEGL./00-07

VICTORIAN CHANNELS AUTHORITY
PORT WATERS OF THE PORT OF PORTLAND
LEGISLATIVE DEFINITION

SHEET No. | SHEET SIZE A0 | SCALE SCALE 1:7,500 | PLAN NO. 29491 | AMENDMENT

DRAWN G.J.Pearce 23/5/2000 | PROCESSED | SURVEYED | CHECKED | JOB TRACKING No. 739 | CHIEF SURVEYOR

VCA Victorian Channels Authority

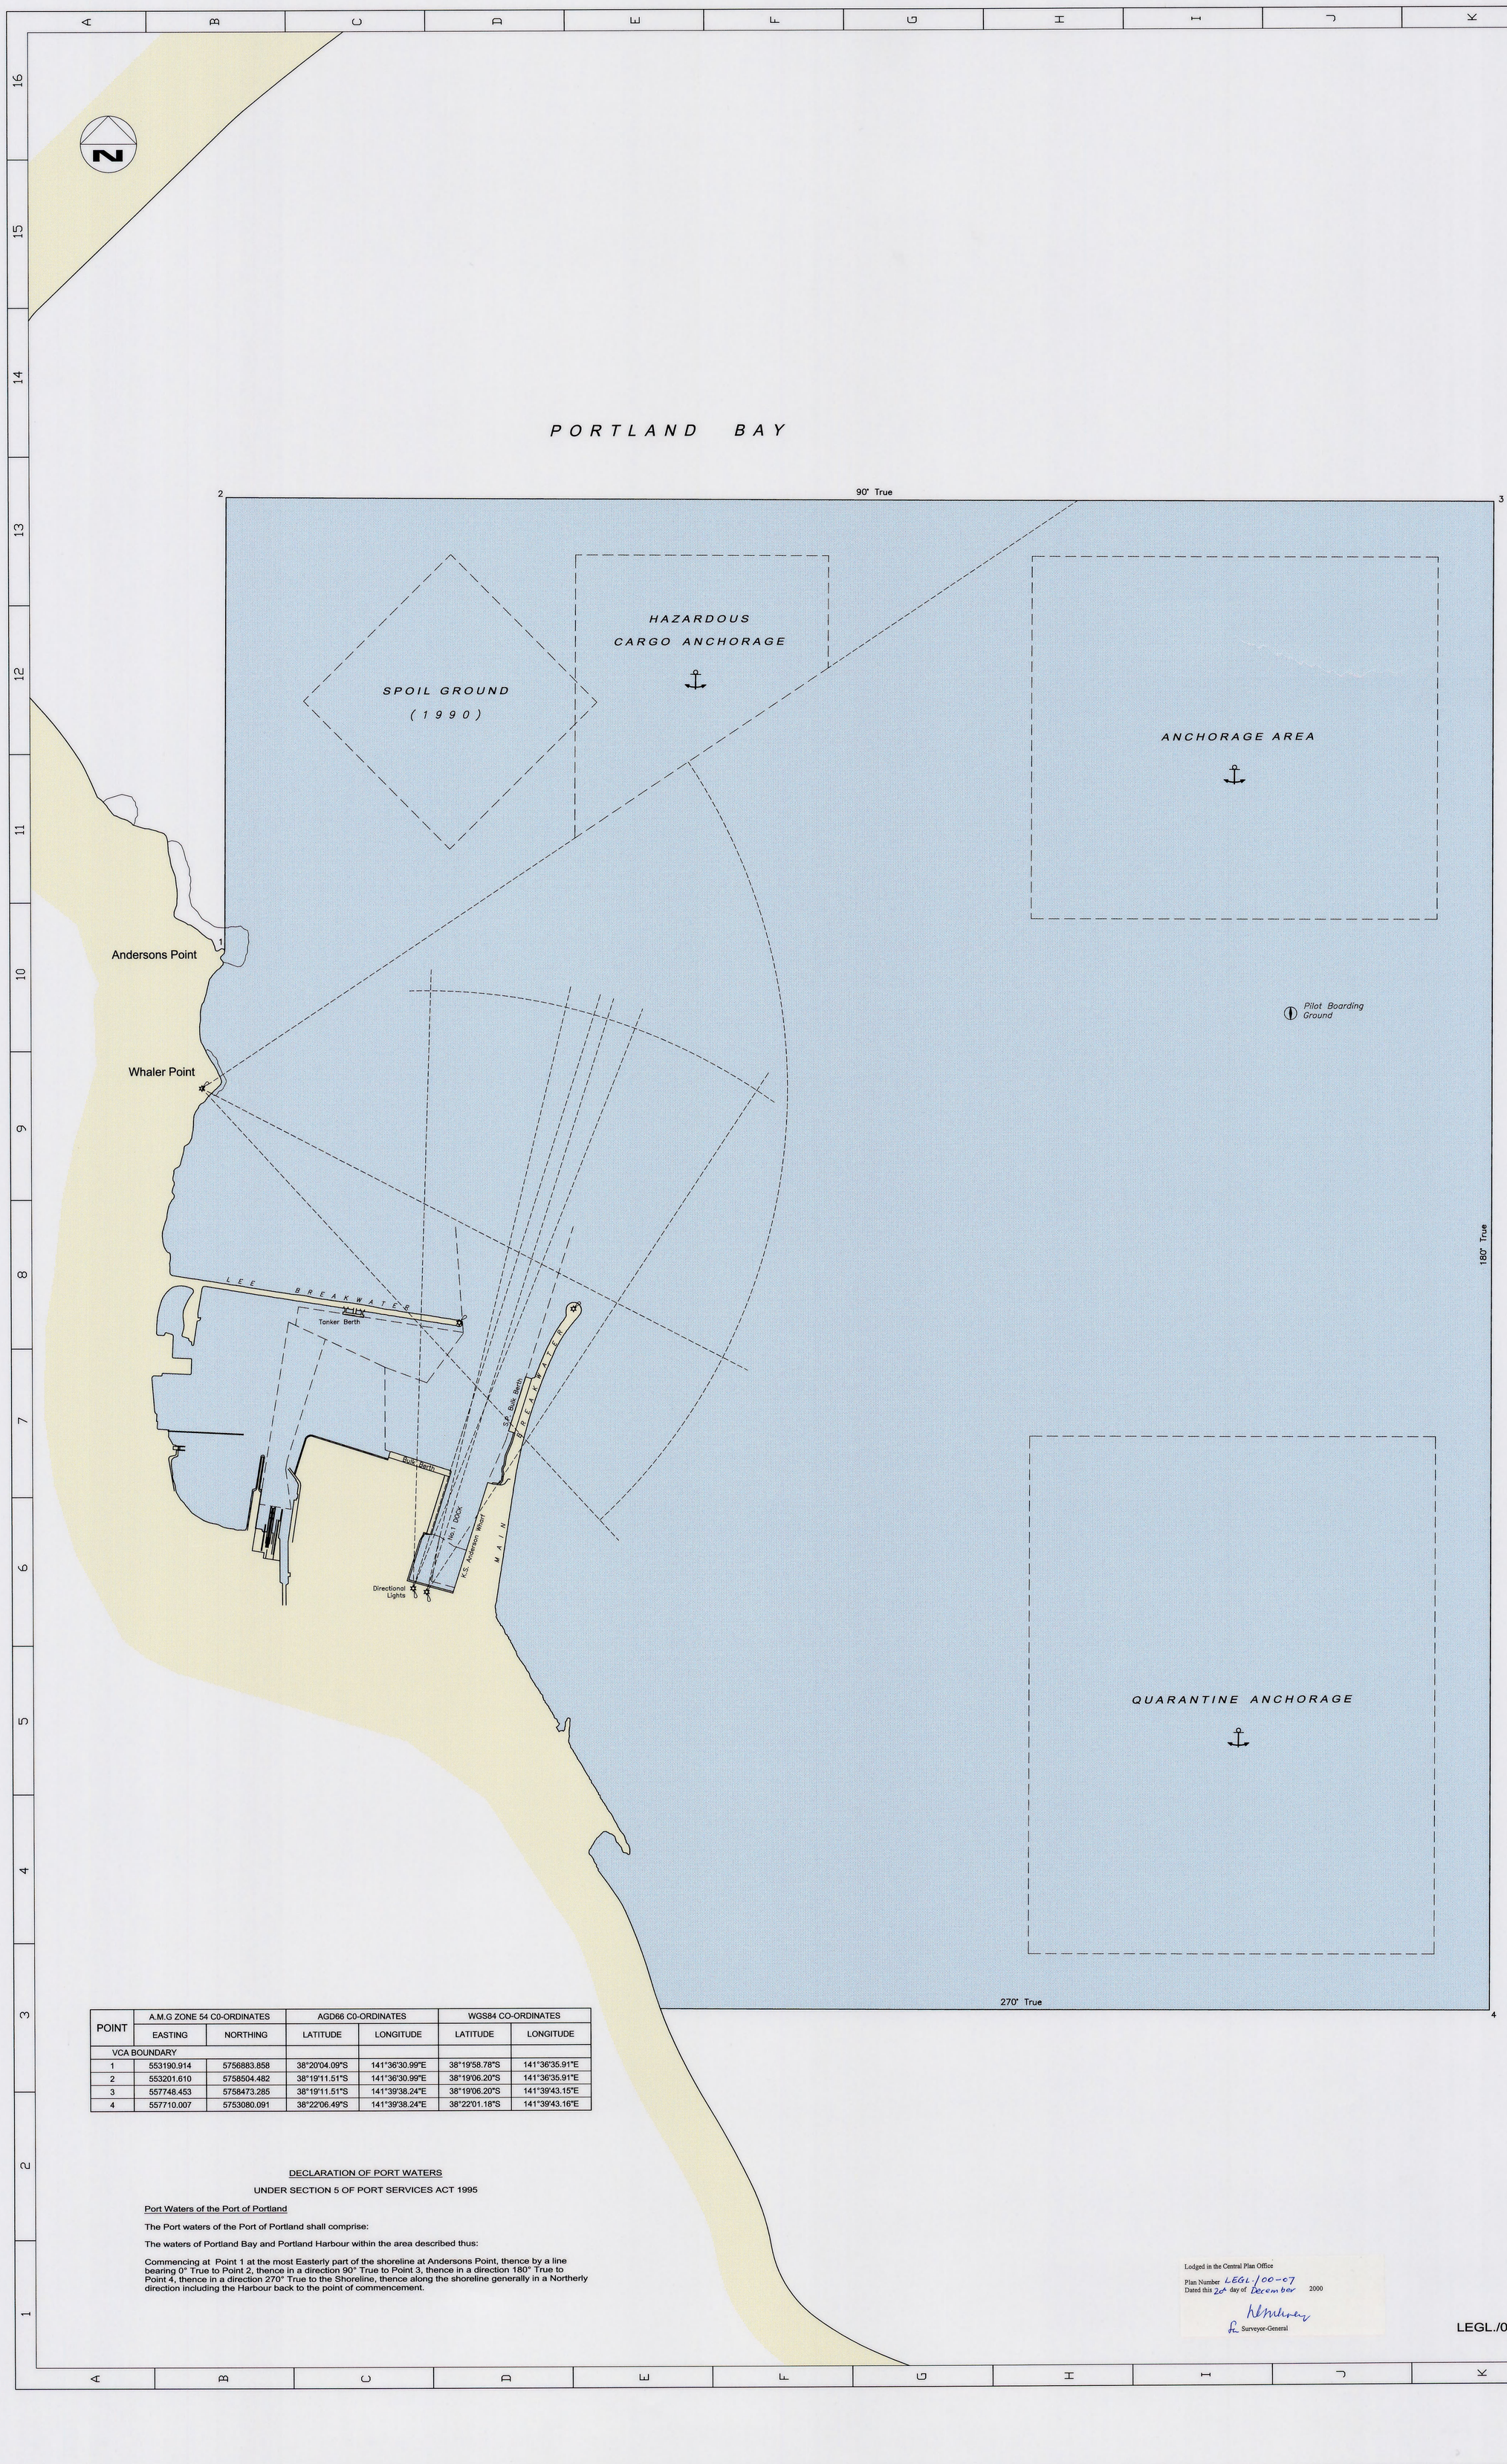

SCALE 1:7,500 (BEFORE REDUCTION)
375 300 225 150 75 0 SCALE OF METRES 375

POINT	A.M.G ZONE 54 CO-ORDINATES		AGD66 CO-ORDINATES		WGS84 CO-ORDINATES	
	EASTING	NORTHING	LATITUDE	LONGITUDE	LATITUDE	LONGITUDE
VCA BOUNDARY						
1	553190.914	5756883.858	38°20'04.09"S	141°36'30.99"E	38°19'58.78"S	141°36'35.91"E
2	553201.610	5758504.482	38°19'11.51"S	141°36'30.99"E	38°19'06.20"S	141°36'35.91"E
3	557748.453	5758473.285	38°19'11.51"S	141°39'38.24"E	38°19'06.20"S	141°39'43.15"E
4	557710.007	5753080.091	38°22'06.49"S	141°39'38.24"E	38°22'01.18"S	141°39'43.16"E

- Co-ordinate system is the Australian Map Grid, Zone 54, Central Meridian 141 deg. East.
- All values are in Metres.

©COPYRIGHT 2000

PLAN NO. | PREVIOUS PLAN TITLE | DATE

LOCALITY PLAN

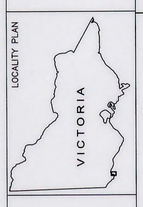

DECLARATION OF PORT WATERS

UNDER SECTION 5 OF PORT SERVICES ACT 1995

Port Waters of the Port of Portland

The Port waters of the Port of Portland shall comprise:

The waters of Portland Bay and Portland Harbour within the area described thus:

Commencing at Point 1 at the most Easterly part of the shoreline at Andersons Point, thence by a line bearing 0° True to Point 2, thence in a direction 90° True to Point 3, thence in a direction 180° True to Point 4, thence in a direction 270° True to the Shoreline, thence along the shoreline generally in a Northerly direction including the Harbour back to the point of commencement.

Lodged in the Central Plan Office
Plan Number LEGL./00-07
Dated this 20th day of December 2000
Surveyor-General

LEGL./00-07